STUDIO

MALZFABRIK EVENT

+49 30 755 17 125 • location@malzfabrik.de

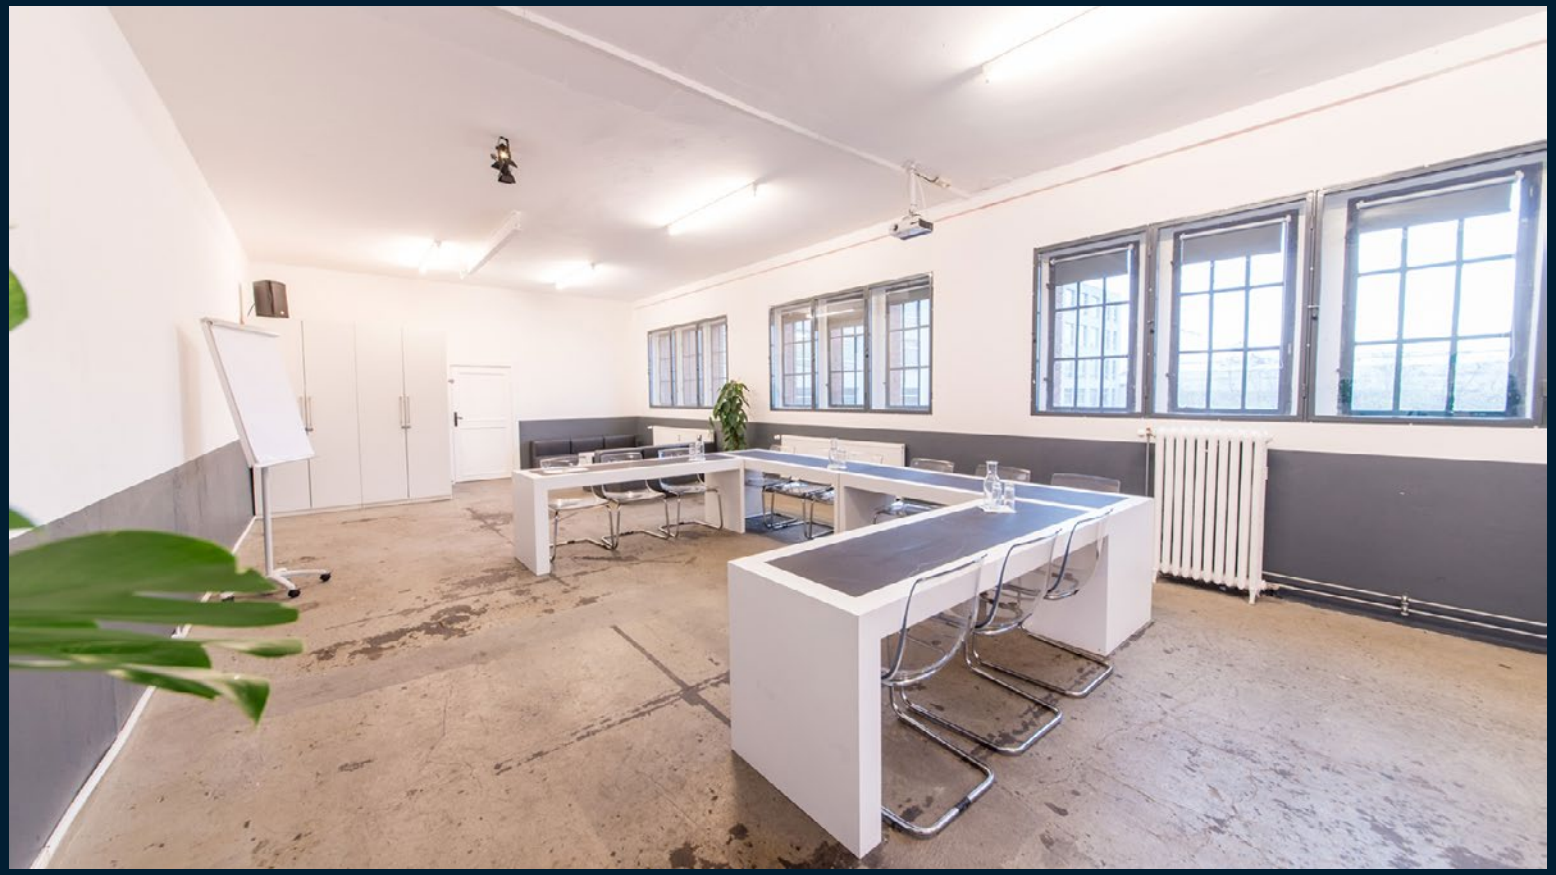

- **AREA:** 90 + 24 m² I add. 55 m² adjoining areas
- **HEIGHT:** 3,30 m
- **Location:** central floor of the ‘Kachelhaus’
- **STUDIO** with clear white walls and window façades providing ample sunlight
- **IDEAL FOR:** workshops, presentations, small work functions, production office
- **CAPACITY:** up to 50 people in row seating, up to 50 people at table seating
- **INFRASTRUCTURE:** bar area with sinks and a refrigerator, an installed projector, Wi-Fi, elevator, 55 m² modern restrooms, 24 m² adjoining room
- **TECHNICAL EQUIPMENT:** basic audio and lighting systems, details and prices available on request
- **RECOMMENDATION:** booking in combination with ‘Speicher’ and/or ‘Maschinenhalle’

The ‘Studio’, filled with sunlight through its wide window façades, looks out onto the park and includes a small adjoining room. It is situated on the central floor of the ‘Kachelhaus’, and its layout is perfectly suited to hosting small events, or as a production office when booked in combination with the other areas.

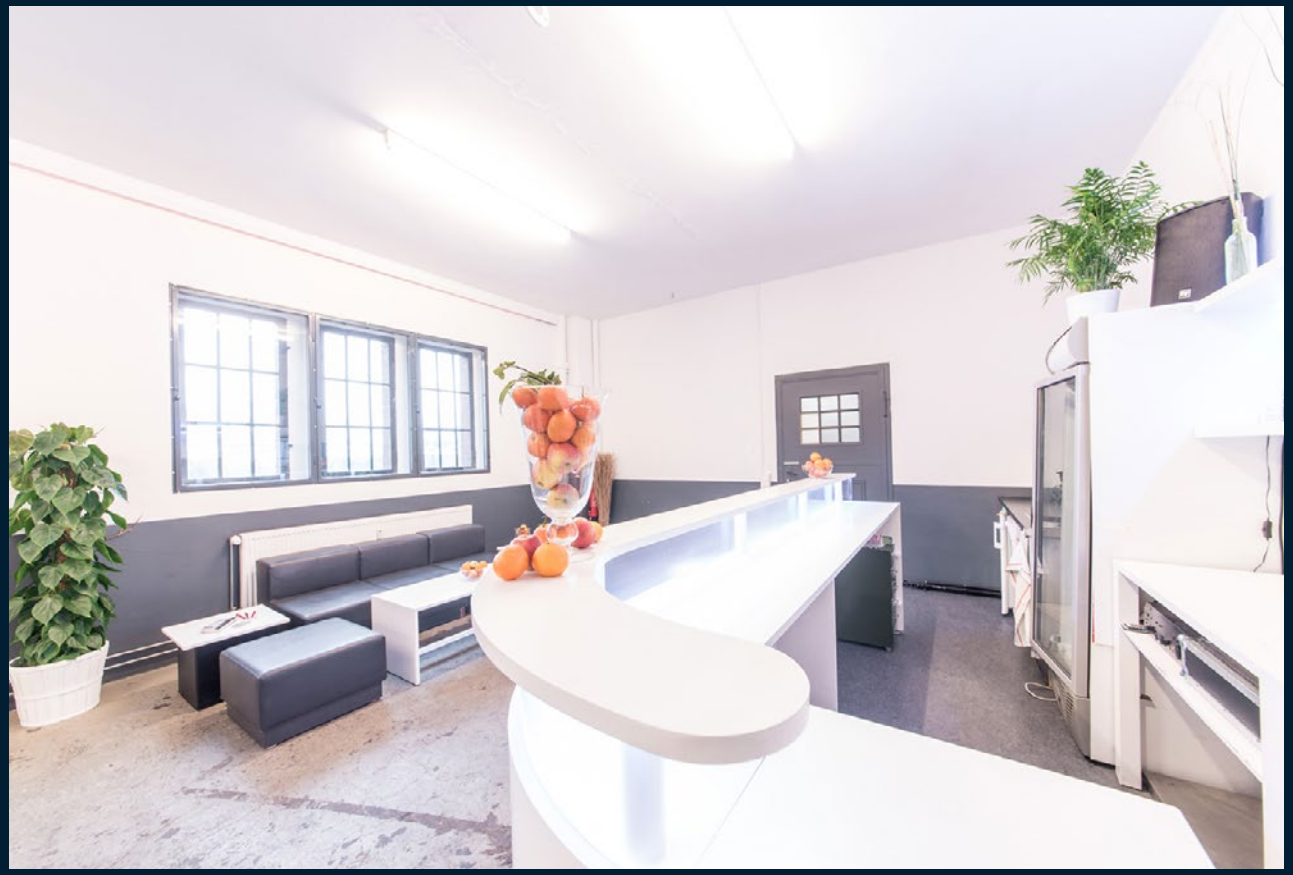

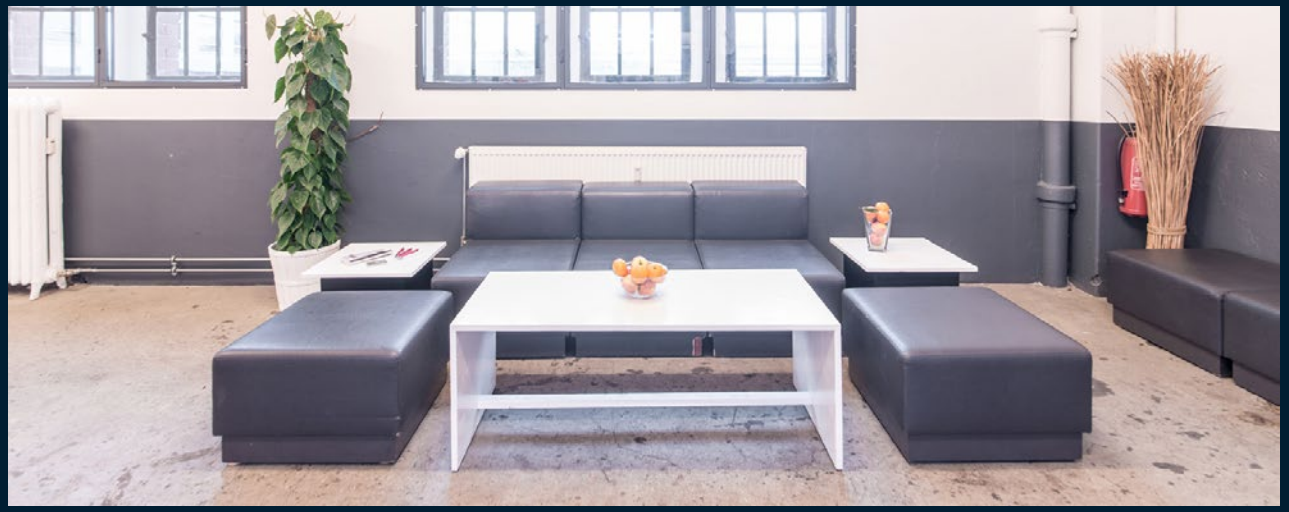

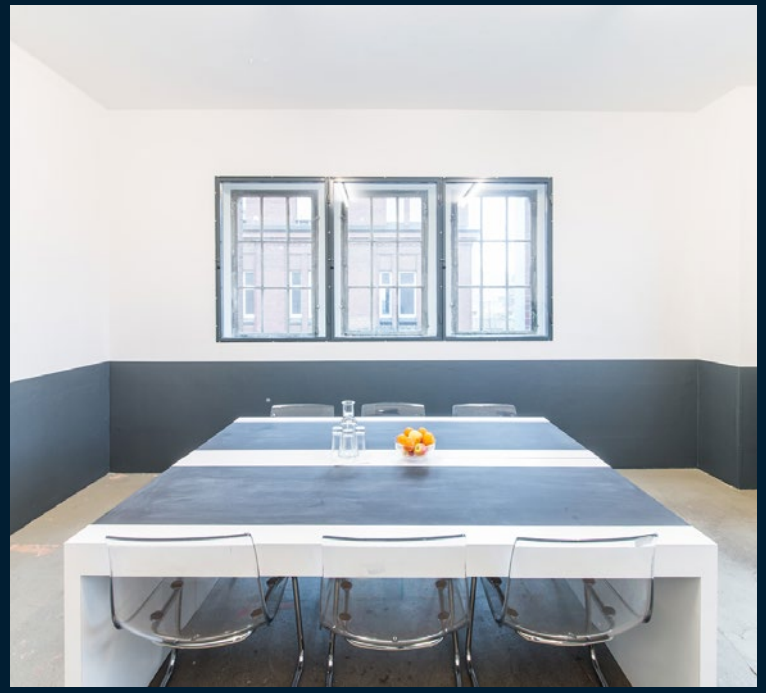

© Engagement Global/ Frederik Schramm

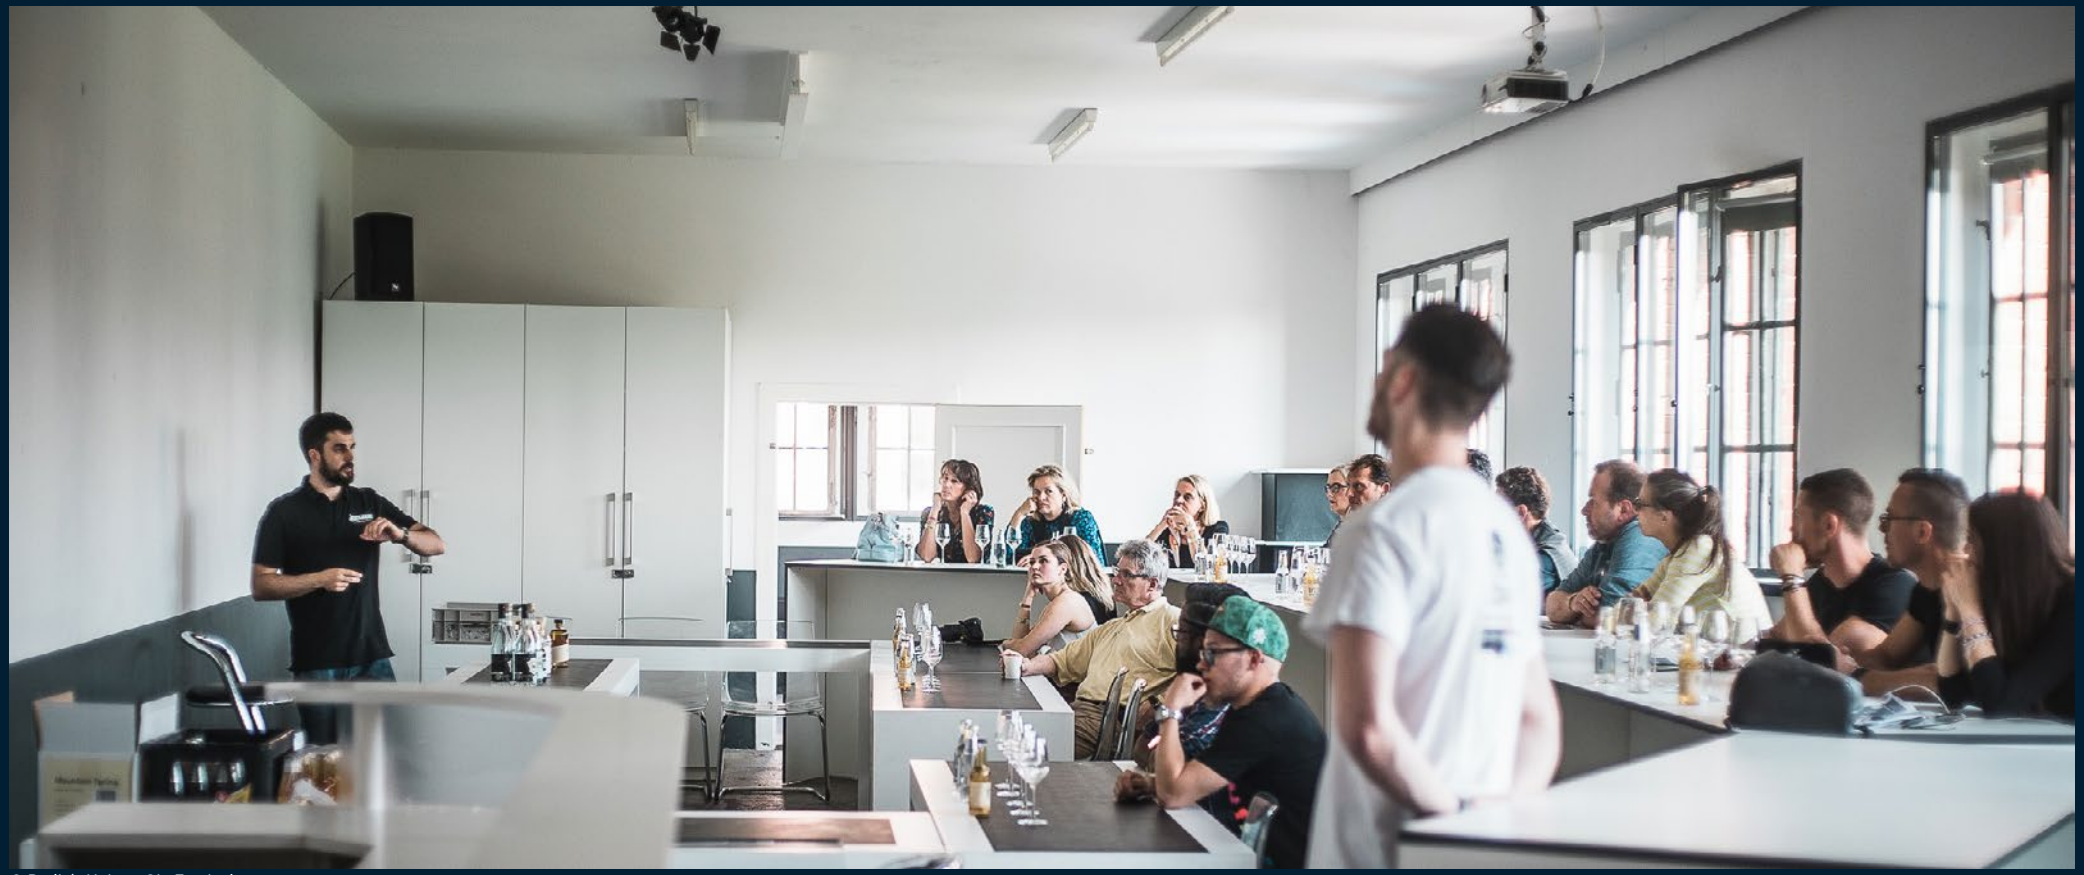

© Berlin's Unique Gin Festival

© Engagement Global/Frederik Schramm

© Engagement Global/Frederik Schramm

STUDIO

› **AREA:** 90 + 24 m² I add. 55 m² adjoining areas

› **HEIGHT:** 3,30 m

› **LOCATION:** central floor in the ‚Kachelhaus'

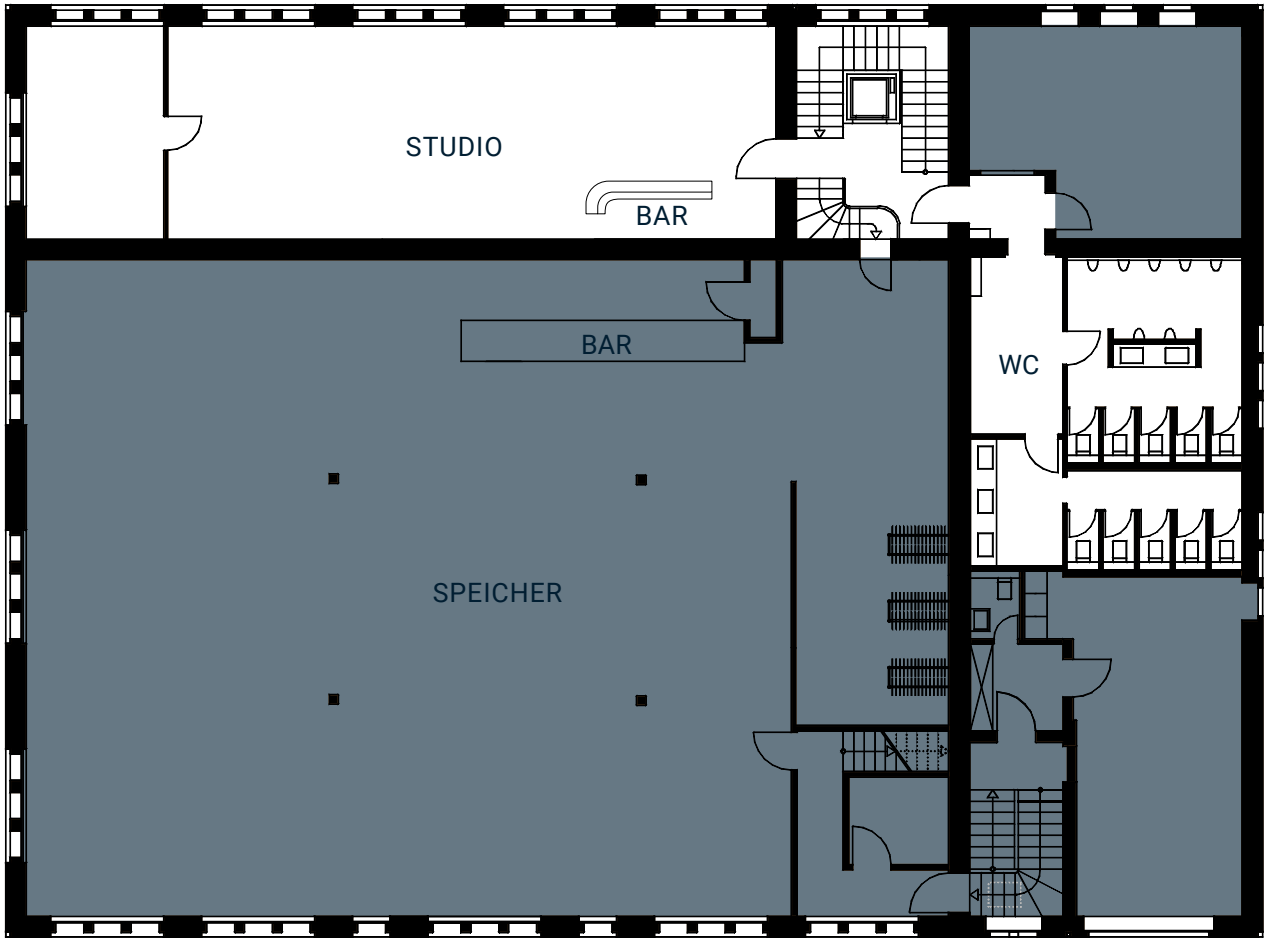

SCALE: 1:200

STUDIO

› **AREA:** 90 + 24 m² I add. 55 m² adjoining areas

› **HEIGHT:** 3,30 m

› **LOCATION:** central floor in the ‚Kachelhaus'

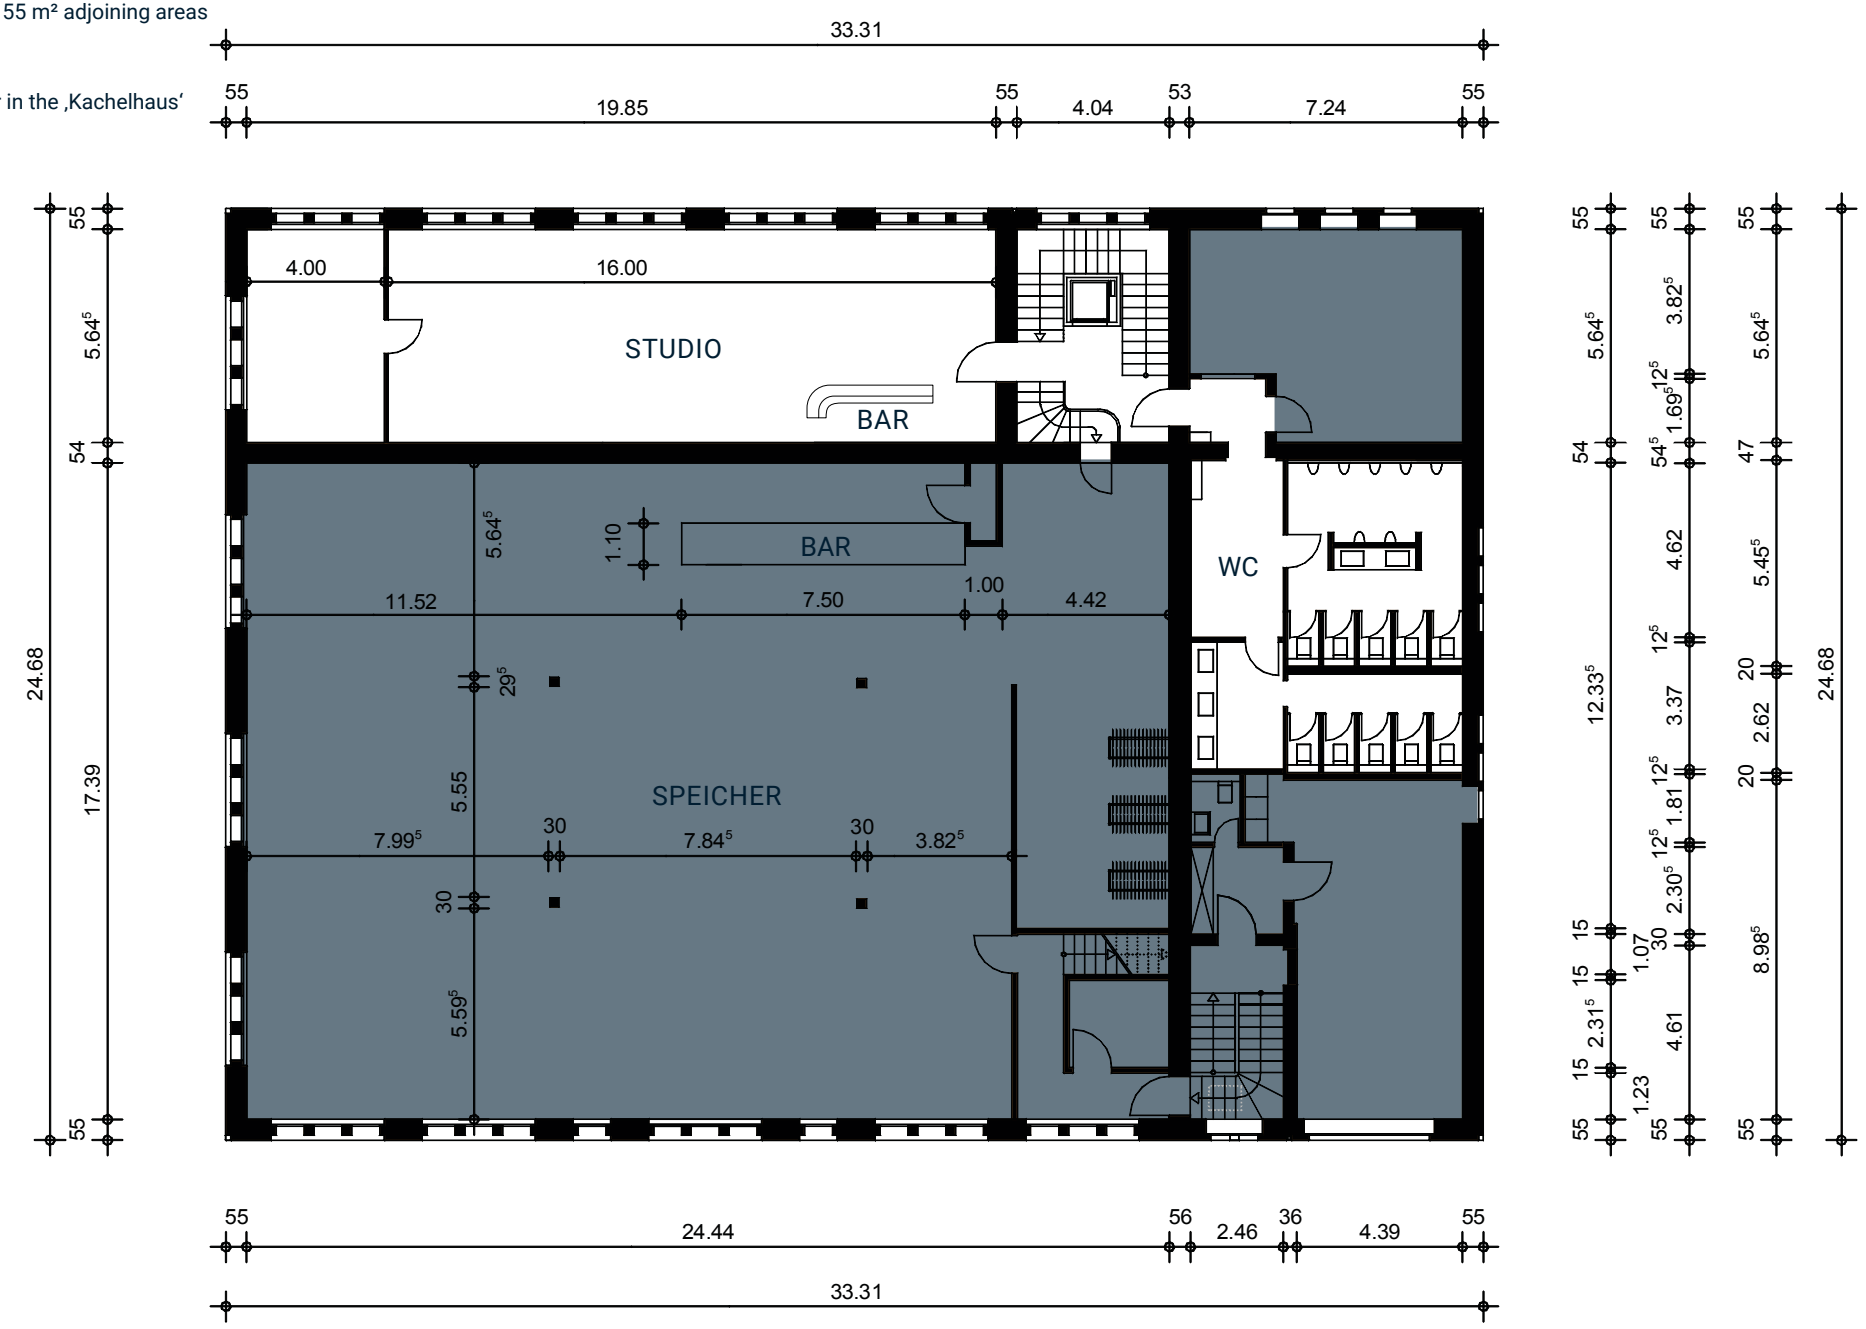

SCALE: 1:200

STUDIO

› **AREA:** 90 + 24 m² I add. 55 m² adjoining areas

› **HEIGHT:** 3,30 m

› **LOCATION:** central floor in the ‚Kachelhaus‘

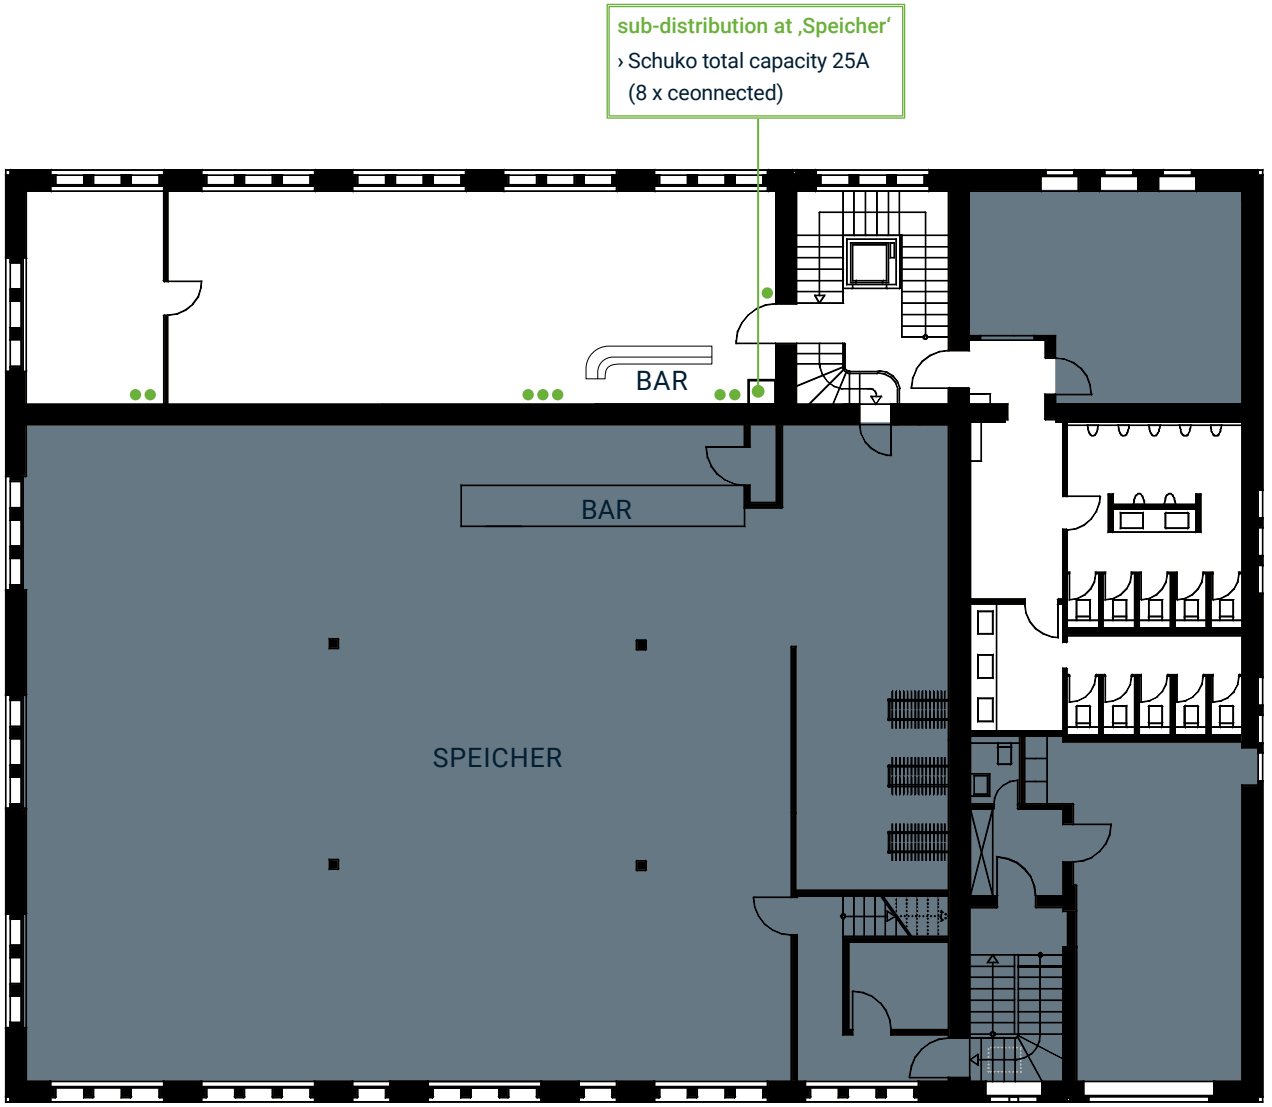

SCALE: 1:200

GROUND VIEW

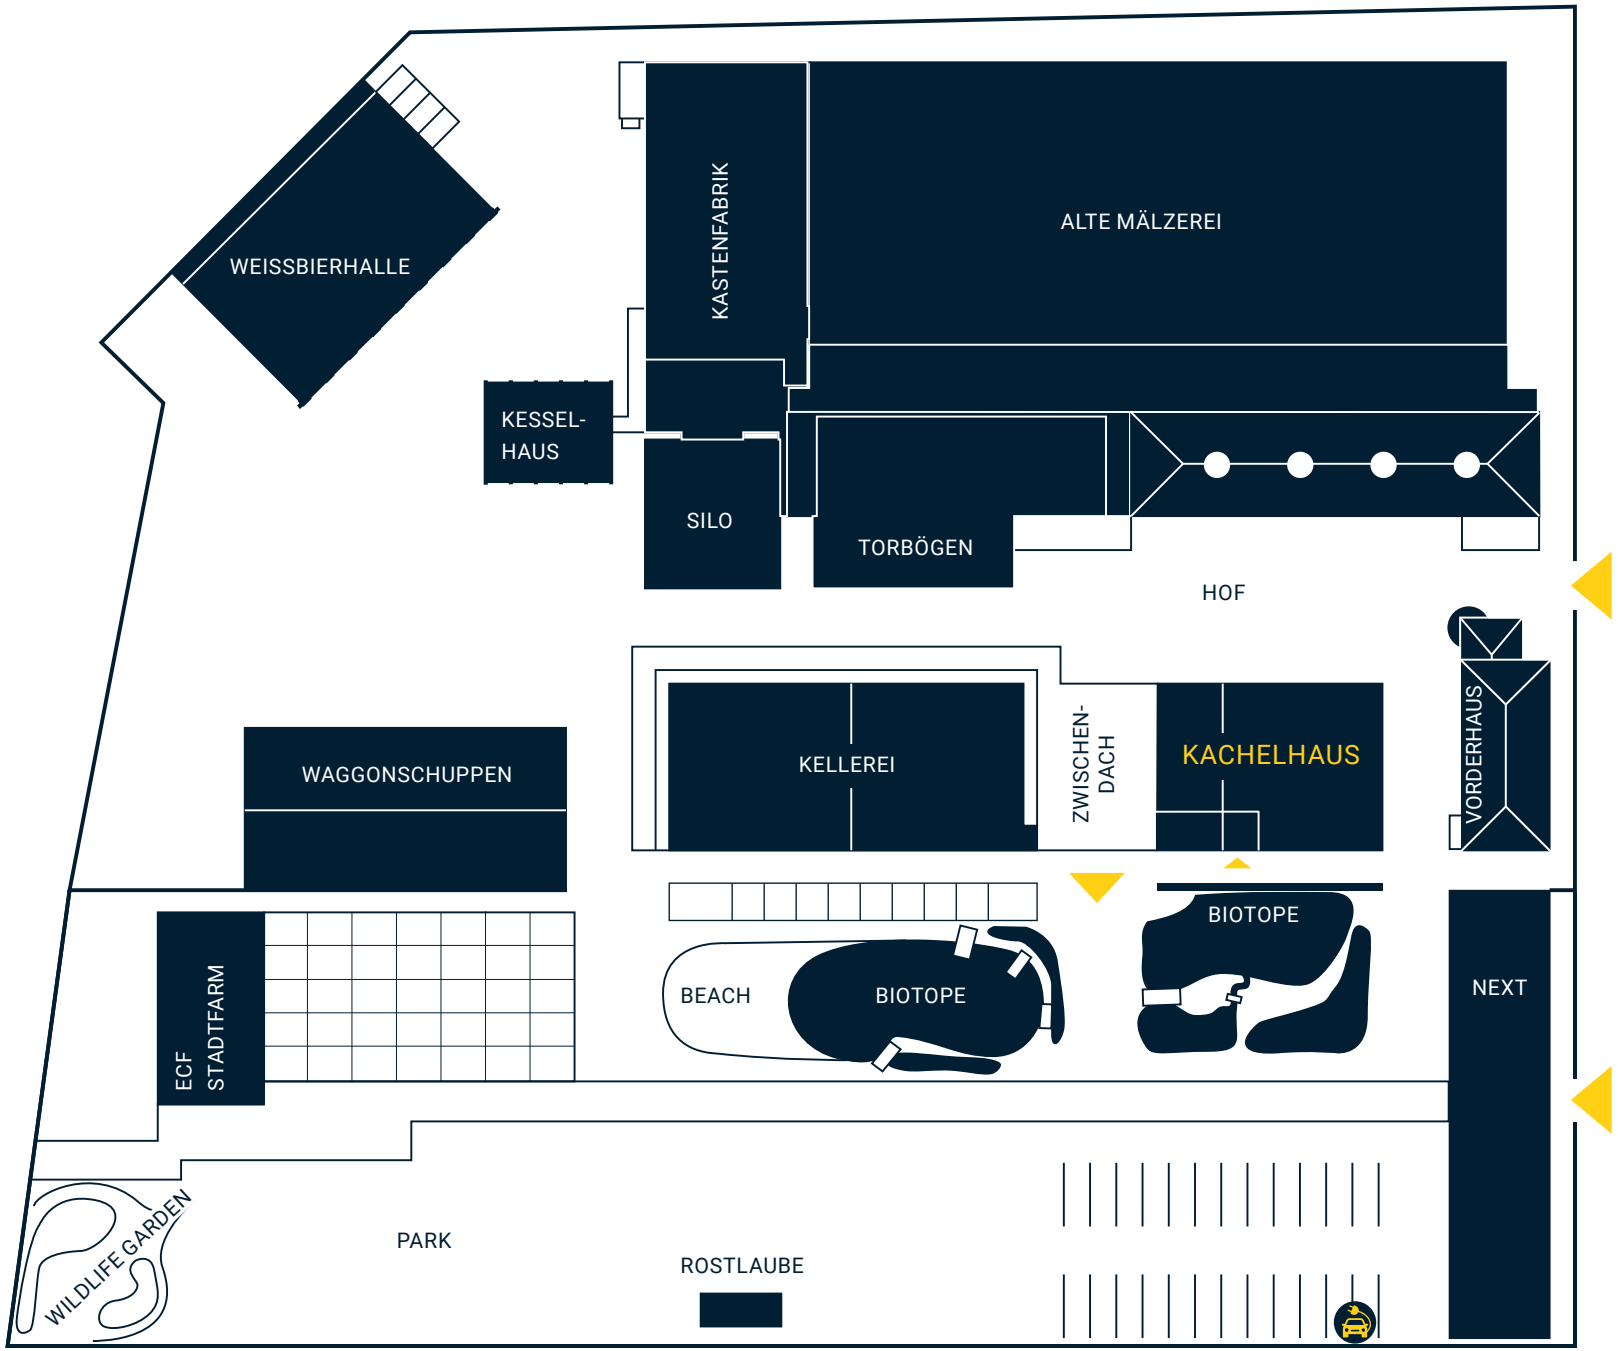

KACHELHAUS

- **Studio** ↗
- › Speicher ↗
- › Maschinenhalle ↗
- › Lichtkeller ↗
- › Tankraum ↗
- › Sonnendeck ↗

ALTE MÄLZEREI

- › Special Rooms ↗
- › Halls ↗
- › Stair Cases ↗
- › Hallways ↗

OUTDOORS

- › Park ↗
- › Rostlaube ↗
- › Courtyard ↗
- › Zwischendach ↗
- › Torbögen ↗

APPROACH

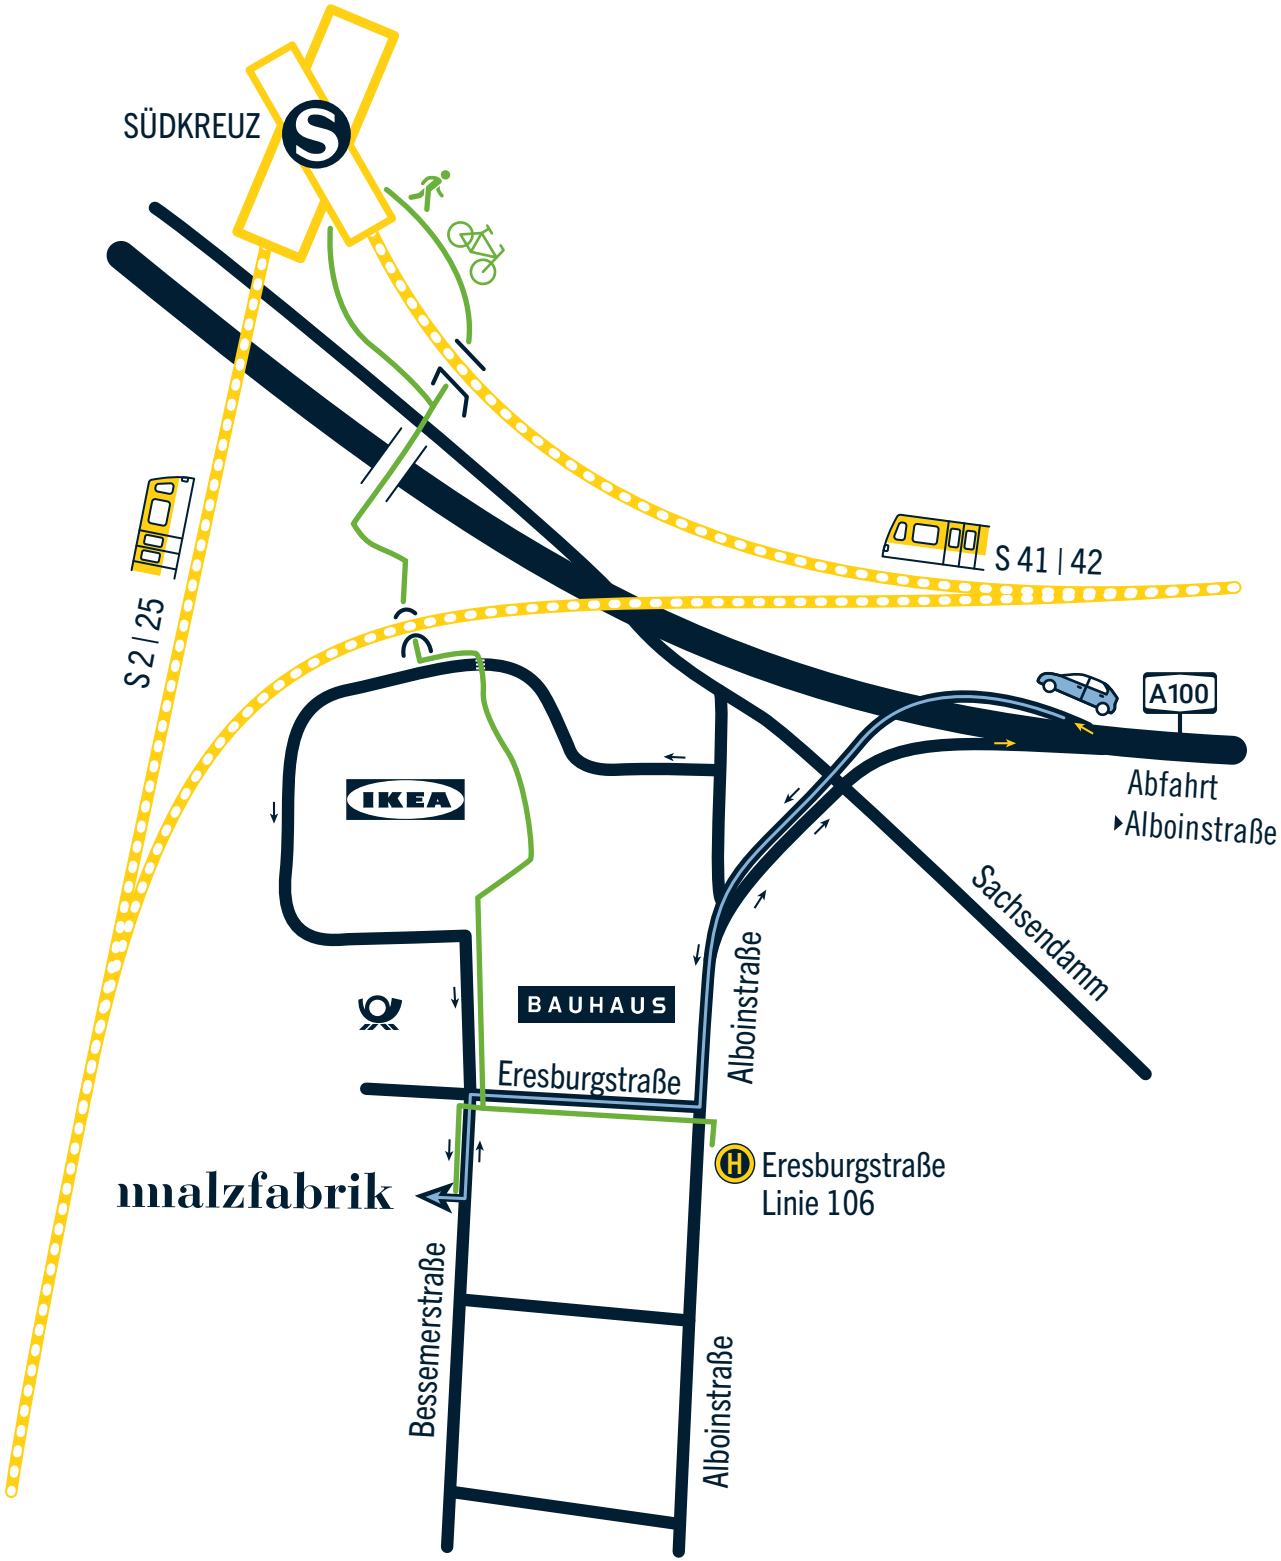

MALZFABRIK EVENT

Bessemerstr. 2-14
12103 Berlin

+49 30 755 17 125

malzfabrik-event.de

location@malzfabrik.de

MALZFABRIK EVENT

Bessemerstr. 2-14
12103 Berlin

+49 30 755 17 125

malzfabrik-event.de

location@malzfabrik.de